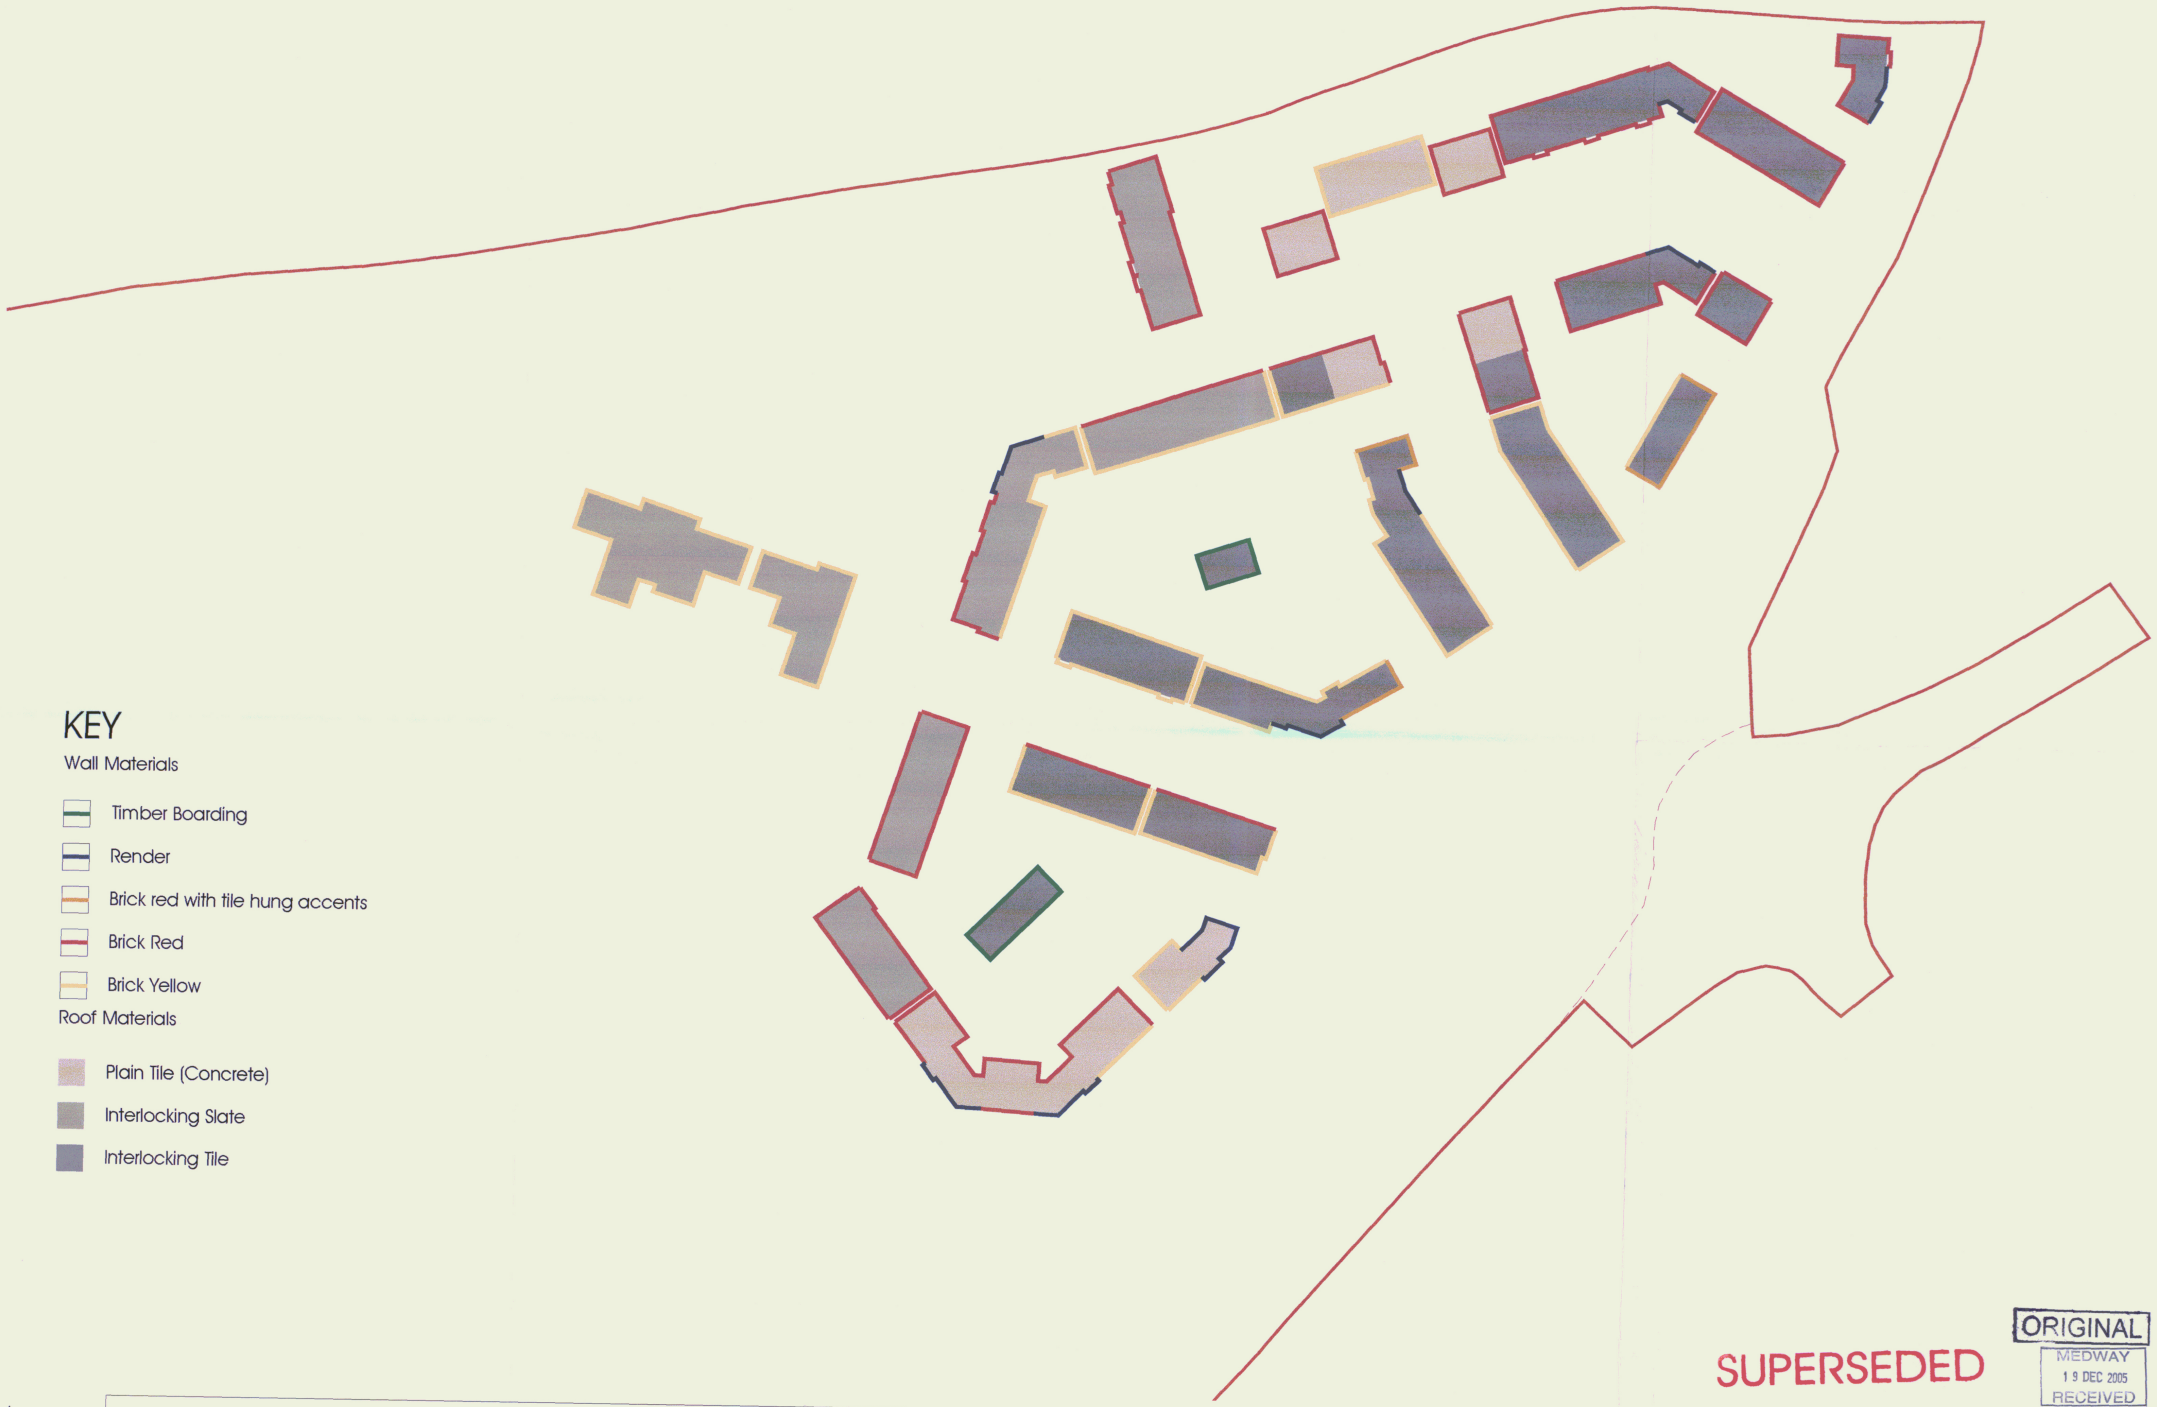

SUPERSEDED

ORIGINAL
MEDWAY
19 DEC 2005
RECEIVED

Persimmon Homes S.E.

Medway Gate
Cuxton

title Materials Strategy
Phase 1

drawing no A3760/2.1/06

drawn GS
checked
scale 1:500 @ A1
date 12/05

PRP